AVARRA

By

PALACE

BUSINESS BAY

FLOOR PLANS

EMAAR

AVARRA

By

PALACE

BUSINESS BAY





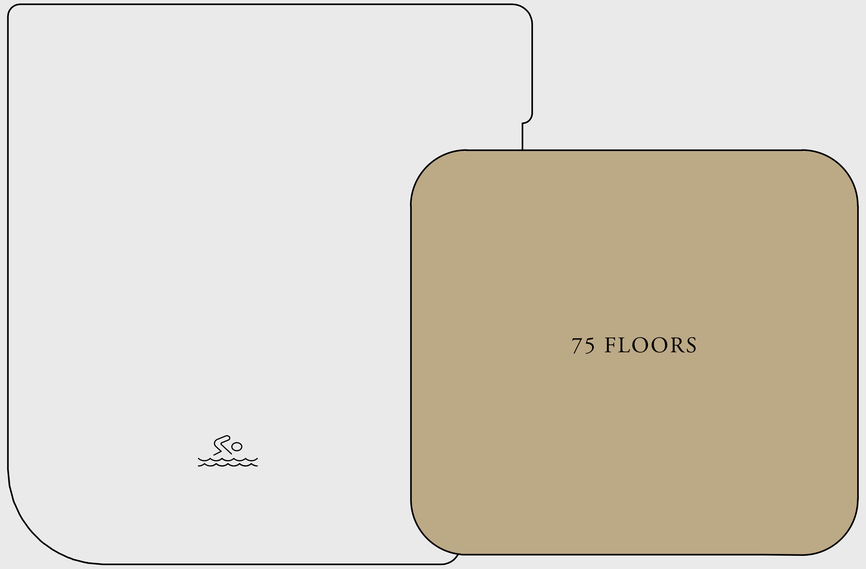







Disclaimer : All dimensions are in imperial and metric, and measured from finish to finish excluding construction tolerances. 2. All materials, dimensions, and drawings are approximate only. 3. Information is subject to change without notice, at developer's absolute discretion. 4. Actual area may vary from the stated area. 5. Drawings not to scale. 6. All images used are for illustrative purposes only and do not represent the actual size, features, specifications, fittings, and furnishings. 7. The developer reserves the right to make revisions / alterations, at it's absolute discretion, without any liability whatsoever.

EMAAR

AVARRA
By
PALACE

BUSINESS BAY

1 BEDROOM A1

PODIUM 01	UNIT 05
PODIUM 02-10	UNIT 07
LEVEL 11	UNIT 06
LEVEL 12-23	UNIT 09

SUITE AREA	734.96 SQ.FT.	68.28 SQ.M.
BALCONY AREA	63.51 SQ.FT.	5.90 SQ.M.
TOTAL AREA	798.47 SQ.FT.	74.18 SQ.M.

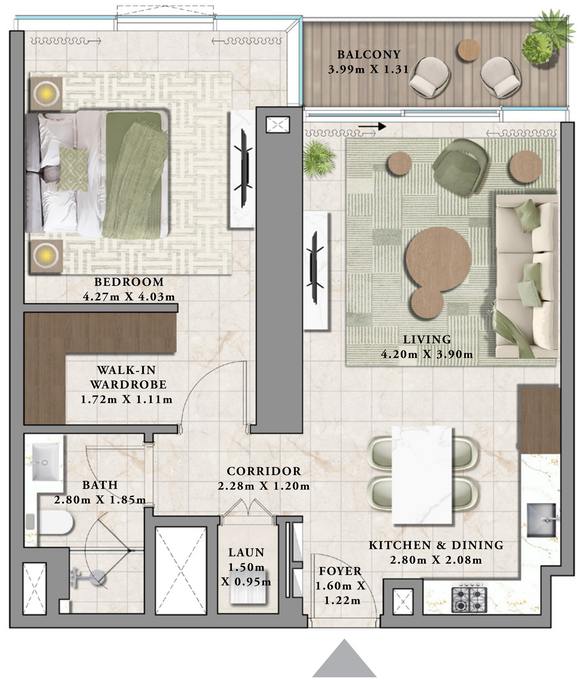

KEY SECTION



N

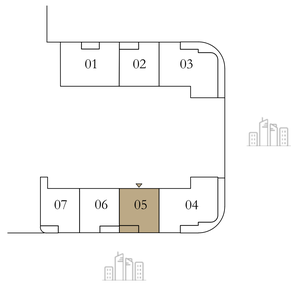

PODIUM 01

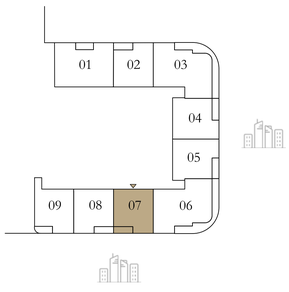

PODIUM 02-10

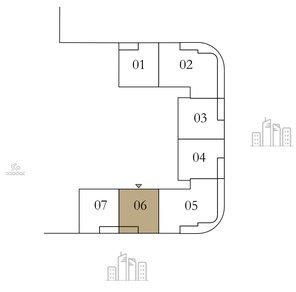

LEVEL 11

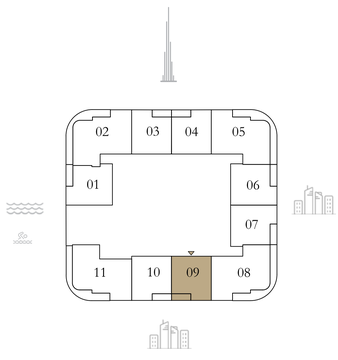

LEVEL 12

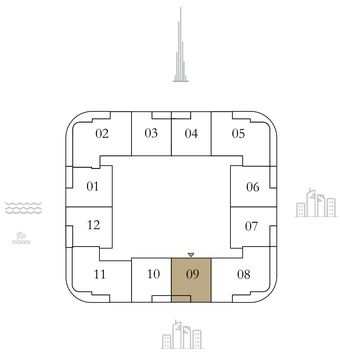

LEVEL 13-23

Disclaimer : All dimensions are in imperial and metric, and measured from finish to finish excluding construction tolerances. 2. All materials, dimensions, and drawings are approximate only. 3. Information is subject to change without notice, at developer's absolute discretion. 4. Actual area may vary from the stated area. 5. Drawings not to scale. 6. All images used are for illustrative purposes only and do not represent the actual size, features, specifications, fittings, and furnishings.
7. The developer reserves the right to make revisions / alterations, at it's absolute discretion, without any liability whatsoever.

EMAAR

AVARRA
By
PALACE

BUSINESS BAY

1 BEDROOM A2

PODIUM 01	UNIT 06
PODIUM 02-10	UNIT 08
LEVEL 11	UNIT 07
LEVEL 12-23	UNIT 10
LEVEL 24	UNIT 04

SUITE AREA	734.96 SQ.FT.	68.28 SQ.M.
BALCONY AREA	63.51 SQ.FT.	5.90 SQ.M.
TOTAL AREA	798.47 SQ.FT.	74.18 SQ.M.

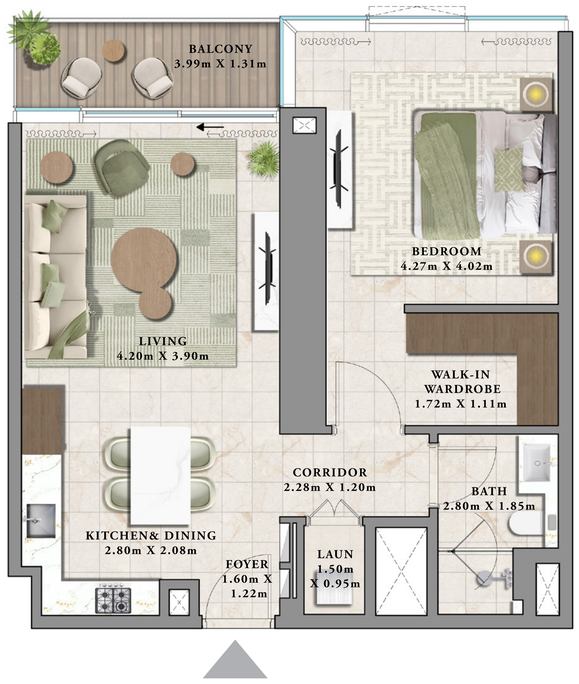

KEY SECTION



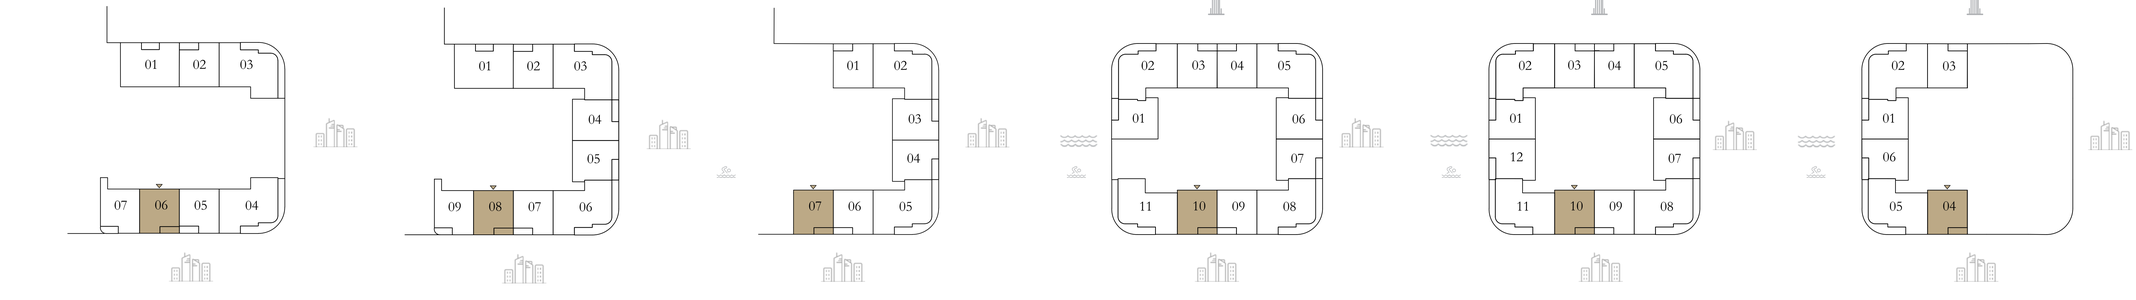

N

Disclaimer : All dimensions are in imperial and metric, and measured from finish to finish excluding construction tolerances. 2. All materials, dimensions, and drawings are approximate only. 3. Information is subject to change without notice, at developer's absolute discretion. 4. Actual area may vary from the stated area. 5. Drawings not to scale. 6. All images used are for illustrative purposes only and do not represent the actual size, features, specifications, fittings, and furnishings.
7. The developer reserves the right to make revisions / alterations, at it's absolute discretion, without any liability whatsoever.

EMAAR

AVARRA
By
PALACE

BUSINESS BAY

1 BEDROOM B

PODIUM 01 UNIT 07

PODIUM 02-10 UNIT 09

SUITE AREA	759.50 SQ.FT.	70.56 SQ.M.
BALCONY AREA	57.48 SQ.FT.	5.34 SQ.M.
TOTAL AREA	816.98 SQ.FT.	75.90 SQ.M.

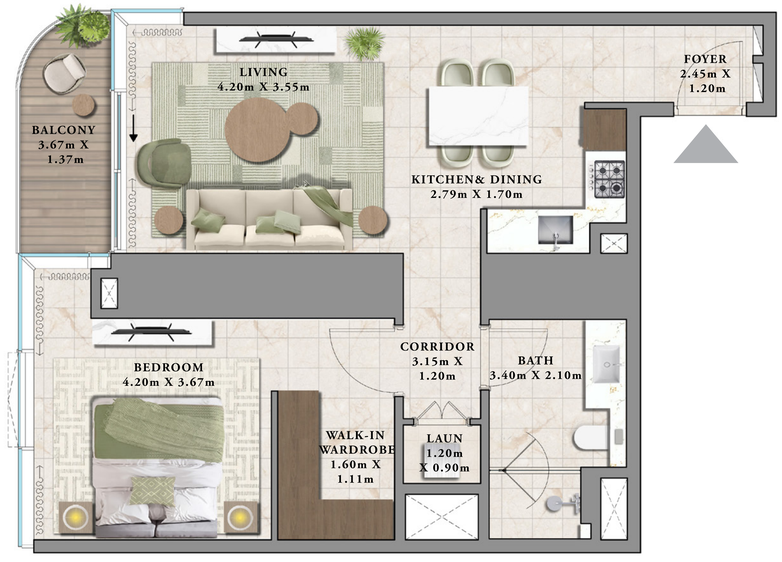

KEY SECTION



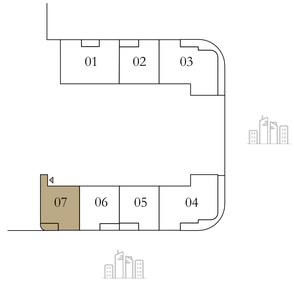

PODIUM 01

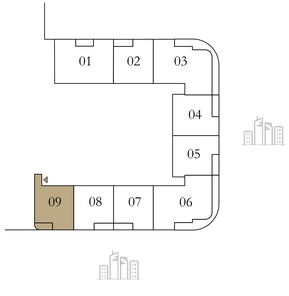

PODIUM 02-10

N

Disclaimer : All dimensions are in imperial and metric, and measured from finish to finish excluding construction tolerances. 2. All materials, dimensions, and drawings are approximate only. 3. Information is subject to change without notice, at developer's absolute discretion. 4. Actual area may vary from the stated area. 5. Drawings not to scale. 6. All images used are for illustrative purposes only and do not represent the actual size, features, specifications, fittings, and furnishings.
7. The developer reserves the right to make revisions / alterations, at it's absolute discretion, without any liability whatsoever.

EMAAR

AVARRA
By
PALACE

BUSINESS BAY

1 BEDROOM C1

PODIUM 02-10	UNIT 04
LEVEL 11	UNIT 03
LEVEL 12,24	UNIT 06
LEVEL 13-23	UNIT 06,12
LEVEL 25	UNIT 05

SUITE AREA	751.32 SQ.FT.	69.80 SQ.M.
BALCONY AREA	73.41 SQ.FT.	6.82 SQ.M.
TOTAL AREA	824.73 SQ.FT.	76.62 SQ.M.



KEY SECTION



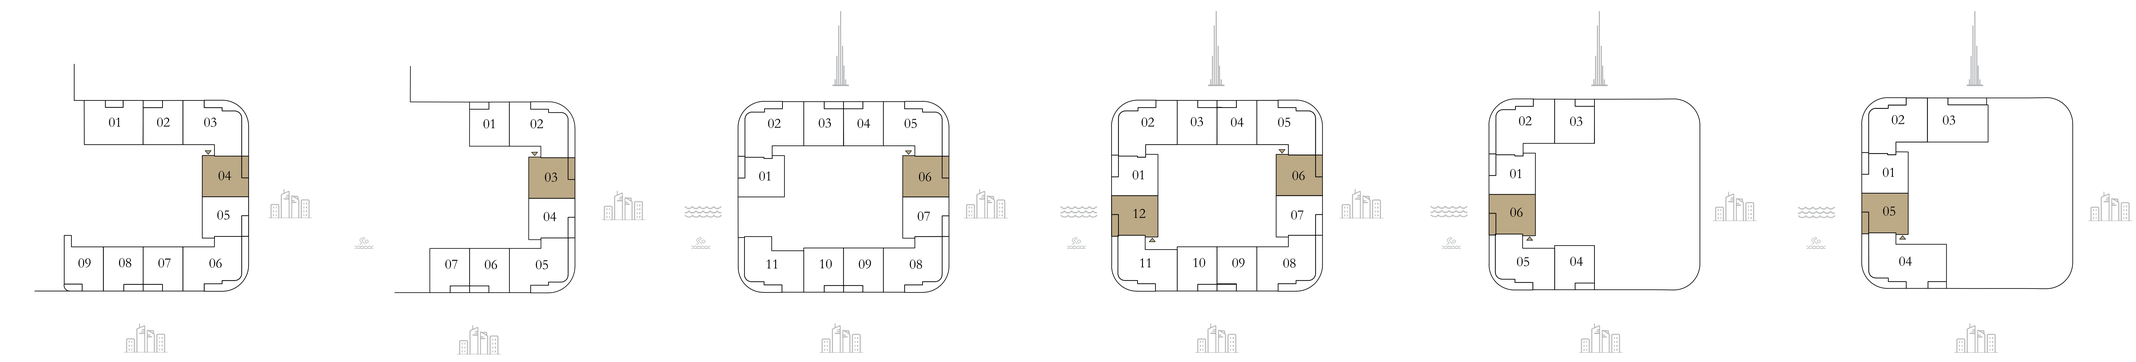

N

PODIUM 02-10 | LEVEL 11 | LEVEL 12 | LEVEL 13-23 | LEVEL 24 | LEVEL 25

Disclaimer : All dimensions are in imperial and metric, and measured from finish to finish excluding construction tolerances. 2. All materials, dimensions, and drawings are approximate only. 3. Information is subject to change without notice, at developer's absolute discretion. 4. Actual area may vary from the stated area. 5. Drawings not to scale. 6. All images used are for illustrative purposes only and do not represent the actual size, features, specifications, fittings, and furnishings.
7. The developer reserves the right to make revisions / alterations, at it's absolute discretion, without any liability whatsoever.

EMAAR

AVARRA
By
PALACE

BUSINESS BAY

1 BEDROOM C1

	LEVEL 26-51	UNIT 05,10
SUITE AREA	751.32 SQ.FT.	69.80 SQ.M.
BALCONY AREA	73.41 SQ.FT.	6.82 SQ.M.
TOTAL AREA	824.73 SQ.FT.	76.62 SQ.M.
	LEVEL 52-53	UNIT 05
	LEVEL 54-74	UNIT 04
SUITE AREA	755.84 SQ.FT.	70.22 SQ.M.
BALCONY AREA	73.41 SQ.FT.	6.82 SQ.M.
TOTAL AREA	829.25 SQ.FT.	77.04 SQ.M.



KEY SECTION



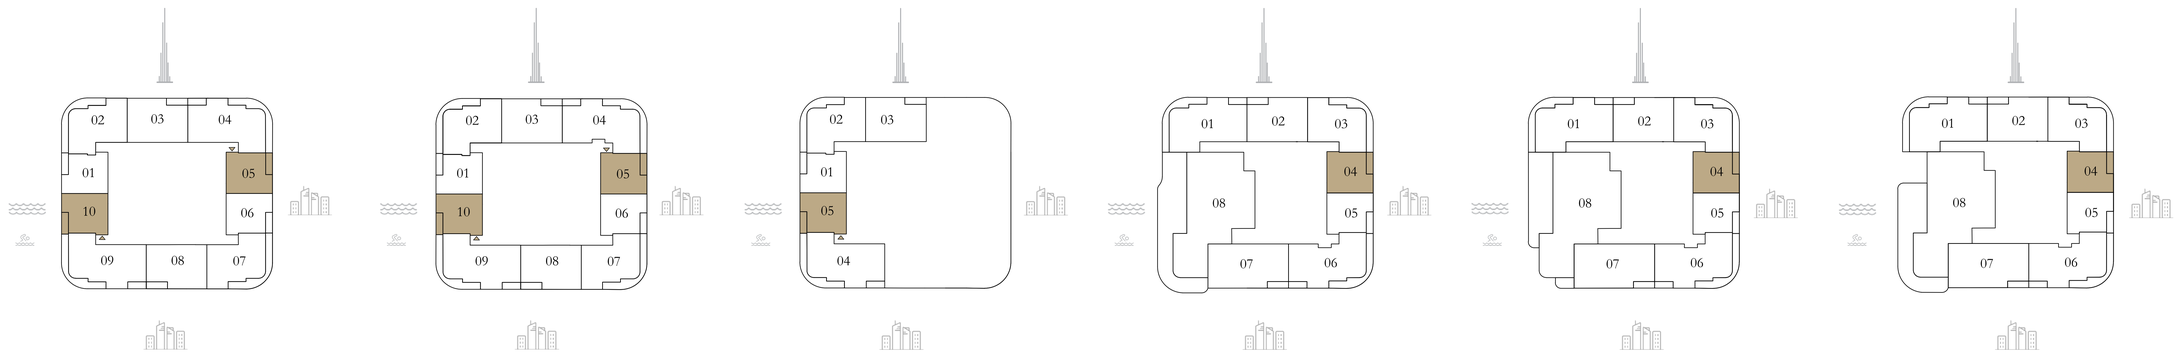

N

LEVEL 26-50 | LEVEL 51 | LEVEL 52-53 | LEVEL 54 | LEVEL 55,57,59,61,63, 65,67,69,71,73 | LEVEL 56,58,60,62,64, 66,68,70,72,74

Disclaimer : All dimensions are in imperial and metric, and measured from finish to finish excluding construction tolerances. 2. All materials, dimensions, and drawings are approximate only. 3. Information is subject to change without notice, at developer's absolute discretion. 4. Actual area may vary from the stated area. 5. Drawings not to scale. 6. All images used are for illustrative purposes only and do not represent the actual size, features, specifications, fittings, and furnishings.
7. The developer reserves the right to make revisions / alterations, at it's absolute discretion, without any liability whatsoever.

EMAAR

AVARRA
By
PALACE

BUSINESS BAY

1 BEDROOM C2

PODIUM 02-10	UNIT 05
LEVEL 11	UNIT 04
LEVEL 12-23	UNIT 01,07
LEVEL 24-25	UNIT 01

SUITE AREA	751.32 SQ.FT.	69.80 SQ.M.
BALCONY AREA	73.52 SQ.FT.	6.83 SQ.M.
TOTAL AREA	824.84 SQ.FT.	76.63 SQ.M.



KEY SECTION



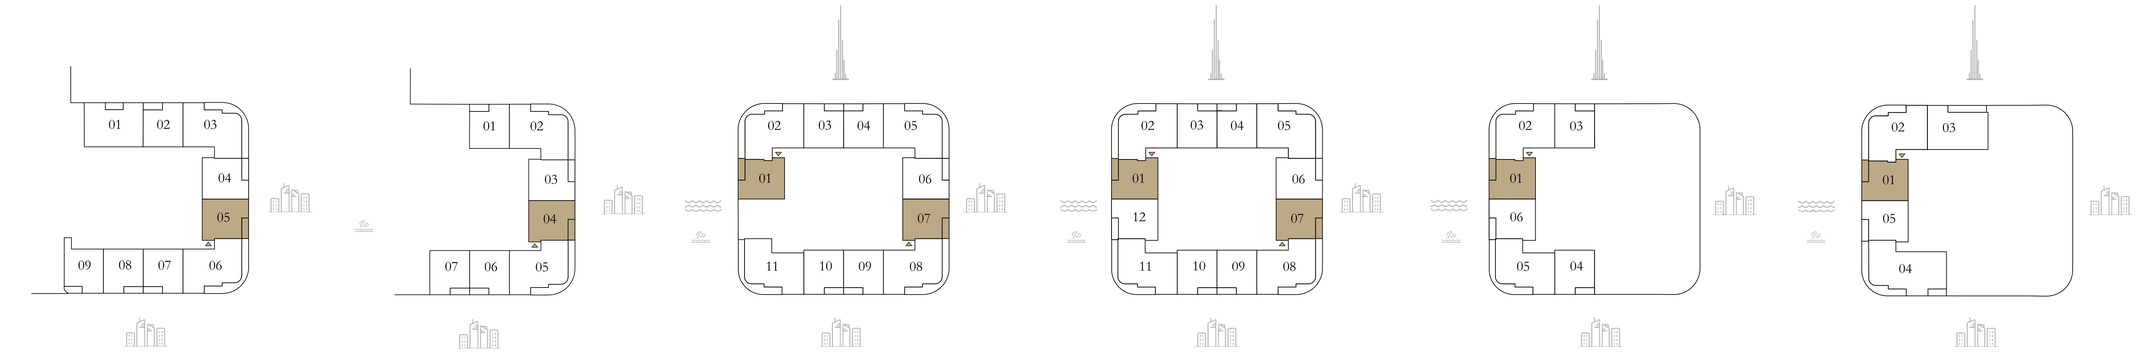

N

Disclaimer : All dimensions are in imperial and metric, and measured from finish to finish excluding construction tolerances. 2. All materials, dimensions, and drawings are approximate only. 3. Information is subject to change without notice, at developer's absolute discretion. 4. Actual area may vary from the stated area. 5. Drawings not to scale. 6. All images used are for illustrative purposes only and do not represent the actual size, features, specifications, fittings, and furnishings.
7. The developer reserves the right to make revisions / alterations, at it's absolute discretion, without any liability whatsoever.

EMAAR

AVARRA
By
PALACE

BUSINESS BAY

1 BEDROOM C2

LEVEL 26-51		UNIT 01,06
SUITE AREA	751.32 SQ.FT.	69.80 SQ.M.
BALCONY AREA	73.52 SQ.FT.	6.83 SQ.M.
TOTAL AREA	824.84 SQ.FT.	76.63 SQ.M.

LEVEL 52-53 LEVEL 54-74		UNIT 01 UNIT 05
SUITE AREA	755.95 SQ.FT.	70.23 SQ.M.
BALCONY AREA	73.52 SQ.FT.	6.83 SQ.M.
TOTAL AREA	829.47 SQ.FT.	77.06 SQ.M.



KEY SECTION



N

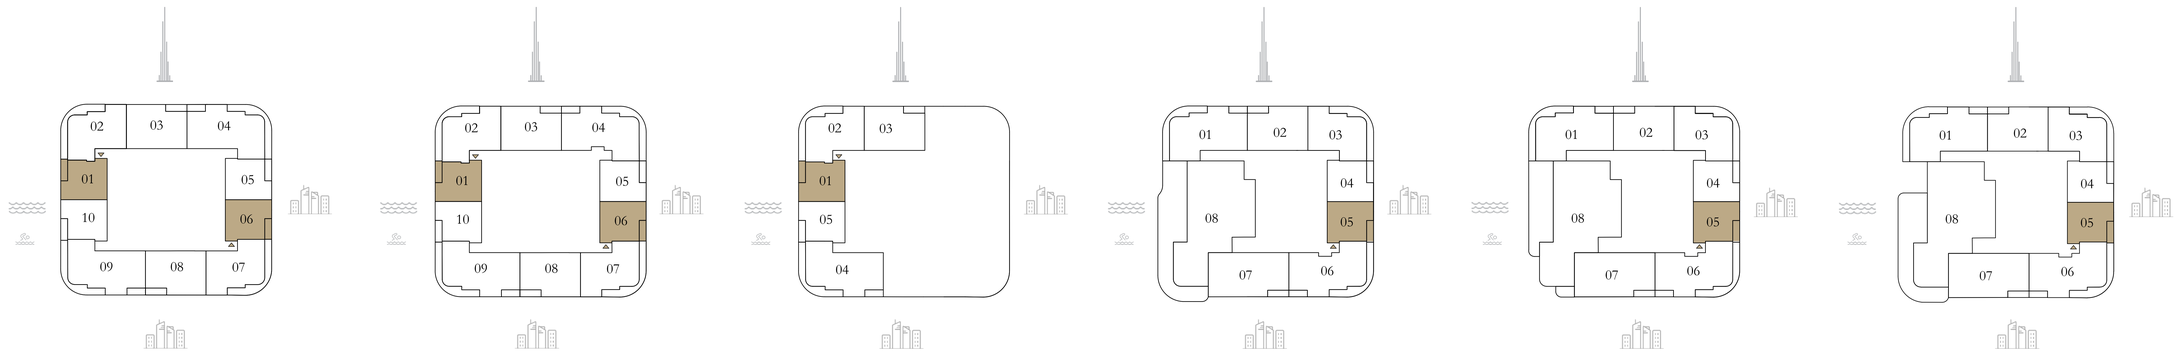

LEVEL 26-50 | LEVEL 51 | LEVEL 52-53 | LEVEL 54 | LEVEL 55,57,59,61,63, 65,67,69,71,73 | LEVEL 56,58,60,62,64, 66,68,70,72,74

Disclaimer : All dimensions are in imperial and metric, and measured from finish to finish excluding construction tolerances. 2. All materials, dimensions, and drawings are approximate only. 3. Information is subject to change without notice, at developer's absolute discretion. 4. Actual area may vary from the stated area. 5. Drawings not to scale. 6. All images used are for illustrative purposes only and do not represent the actual size, features, specifications, fittings, and furnishings.
7. The developer reserves the right to make revisions / alterations, at it's absolute discretion, without any liability whatsoever.

EMAAR

AVARRA
By
PALACE

BUSINESS BAY

1 BEDROOM D1

PODIUM 01-10	UNIT 02
LEVEL 11	UNIT 01
LEVEL 12-23	UNIT 04

SUITE AREA	729.69 SQ.FT.	67.79 SQ.M.
BALCONY AREA	63.51 SQ.FT.	5.90 SQ.M.
TOTAL AREA	793.20 SQ.FT.	73.69 SQ.M.



KEY SECTION



N

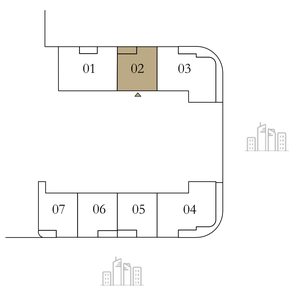

PODIUM 01

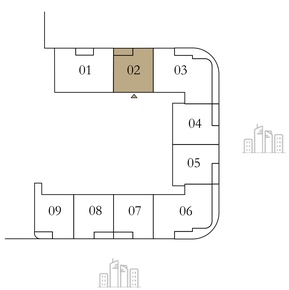

PODIUM 02-10

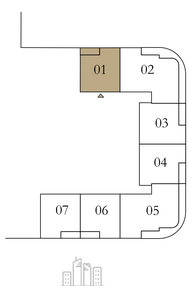

LEVEL 11

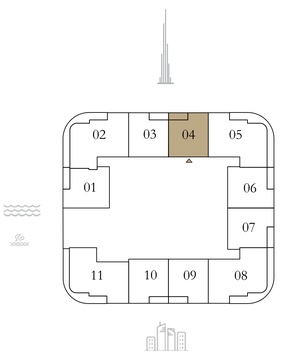

LEVEL 12

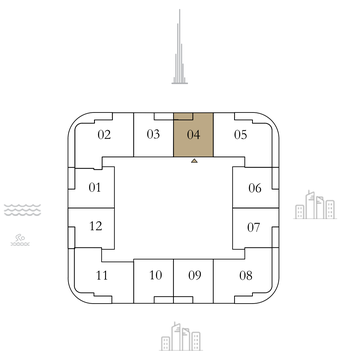

LEVEL 13-23

Disclaimer : All dimensions are in imperial and metric, and measured from finish to finish excluding construction tolerances. 2. All materials, dimensions, and drawings are approximate only. 3. Information is subject to change without notice, at developer's absolute discretion. 4. Actual area may vary from the stated area. 5. Drawings not to scale. 6. All images used are for illustrative purposes only and do not represent the actual size, features, specifications, fittings, and furnishings.
7. The developer reserves the right to make revisions / alterations, at it's absolute discretion, without any liability whatsoever.

EMAAR

AVARRA
By
PALACE

BUSINESS BAY

1 BEDROOM D2

LEVEL 12-24 UNIT 03

SUITE AREA	725.27 SQ.FT.	67.38 SQ.M.
BALCONY AREA	63.51 SQ.FT.	5.90 SQ.M.
TOTAL AREA	788.78 SQ.FT.	73.28 SQ.M.

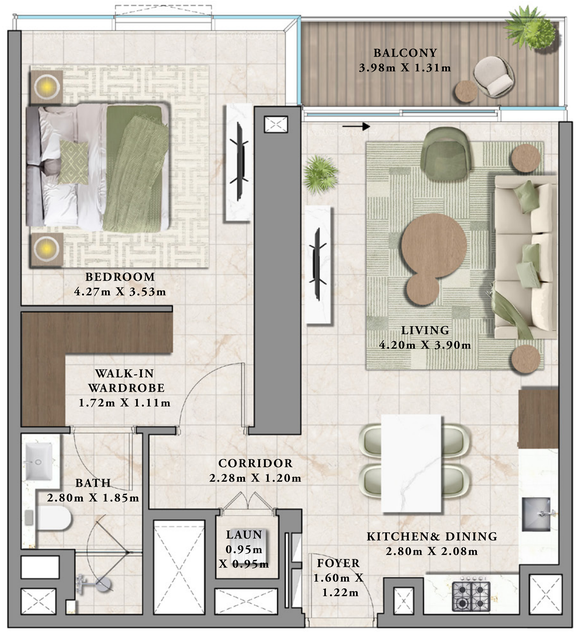

KEY SECTION



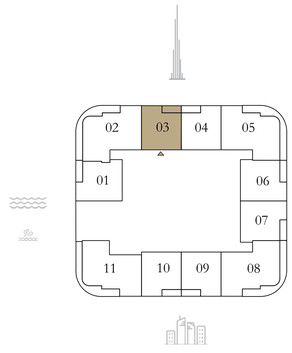

LEVEL 12

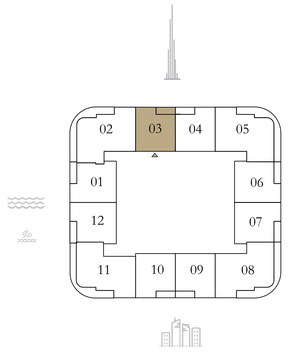

LEVEL 13-23

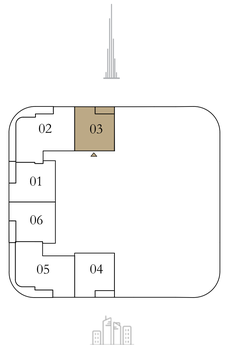

LEVEL 24

N

Disclaimer : All dimensions are in imperial and metric, and measured from finish to finish excluding construction tolerances. 2. All materials, dimensions, and drawings are approximate only. 3. Information is subject to change without notice, at developer's absolute discretion. 4. Actual area may vary from the stated area. 5. Drawings not to scale. 6. All images used are for illustrative purposes only and do not represent the actual size, features, specifications, fittings, and furnishings.
7. The developer reserves the right to make revisions / alterations, at it's absolute discretion, without any liability whatsoever.

EMAAR

AVARRA
By
PALACE

BUSINESS BAY

2 BEDROOM A

PODIUM 01	UNIT 04
PODIUM 02-10	UNIT 06
LEVEL 11	UNIT 05
LEVEL 12	UNIT 08

SUITE AREA	1,158.52 SQ.FT.	107.63 SQ.M.
BALCONY AREA	277.82 SQ.FT.	25.81 SQ.M.
TOTAL AREA	1,436.34 SQ.FT.	133.44 SQ.M.

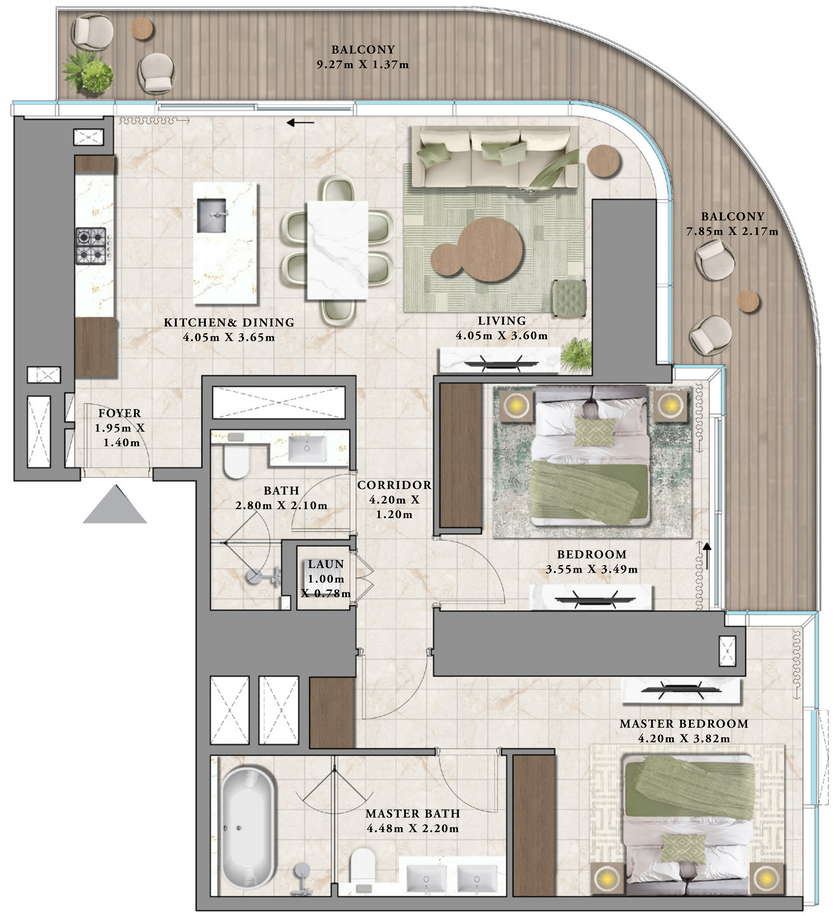

KEY SECTION



N

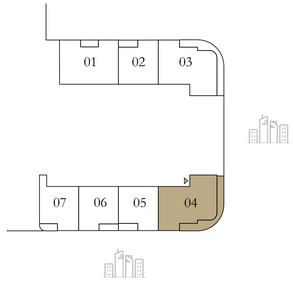

PODIUM 01

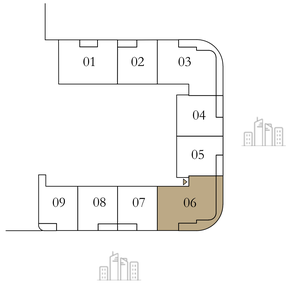

PODIUM 02-10

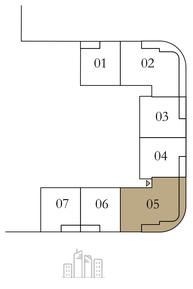

LEVEL 11

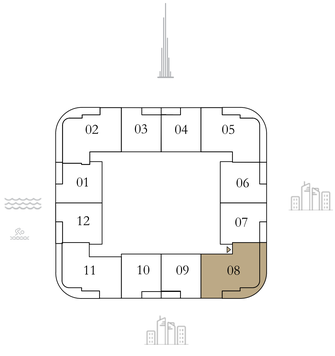

LEVEL 12

Disclaimer : All dimensions are in imperial and metric, and measured from finish to finish excluding construction tolerances. 2. All materials, dimensions, and drawings are approximate only. 3. Information is subject to change without notice, at developer's absolute discretion. 4. Actual area may vary from the stated area. 5. Drawings not to scale. 6. All images used are for illustrative purposes only and do not represent the actual size, features, specifications, fittings, and furnishings.
7. The developer reserves the right to make revisions / alterations, at it's absolute discretion, without any liability whatsoever.

EMAAR

AVARRA
By
PALACE

BUSINESS BAY

2 BEDROOM A

LEVEL 13-23 UNIT 08

LEVEL 26-50 UNIT 07

SUITE AREA	1,158.52 SQ.FT.	107.63 SQ.M.
BALCONY AREA	277.82 SQ.FT.	25.81 SQ.M.
TOTAL AREA	1,436.34 SQ.FT.	133.44 SQ.M.

LEVEL 51 UNIT 07

SUITE AREA	1,151.85 SQ.FT.	107.01 SQ.M.
BALCONY AREA	277.82 SQ.FT.	25.81 SQ.M.
TOTAL AREA	1,429.67 SQ.FT.	132.82 SQ.M.

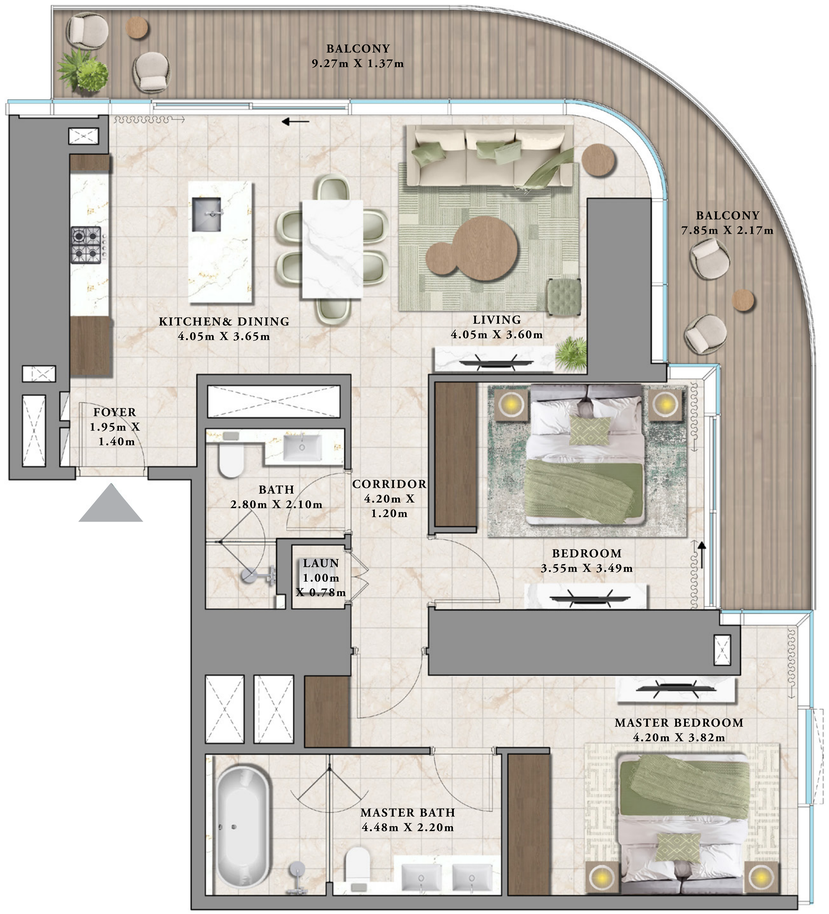

KEY SECTION

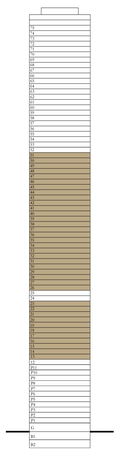

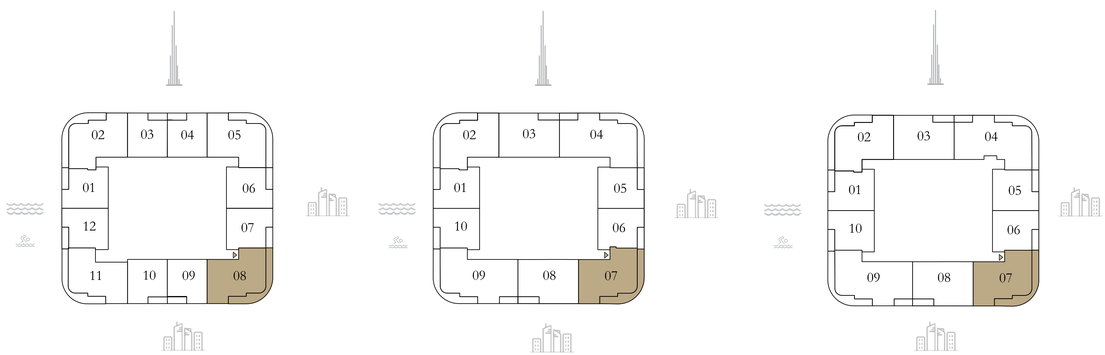

N

Disclaimer : All dimensions are in imperial and metric, and measured from finish to finish excluding construction tolerances. 2. All materials, dimensions, and drawings are approximate only. 3. Information is subject to change without notice, at developer's absolute discretion. 4. Actual area may vary from the stated area. 5. Drawings not to scale. 6. All images used are for illustrative purposes only and do not represent the actual size, features, specifications, fittings, and furnishings.
7. The developer reserves the right to make revisions / alterations, at it's absolute discretion, without any liability whatsoever.

EMAAR

AVARRA
By
PALACE

BUSINESS BAY

2 BEDROOM B

PODIUM 01-10 UNIT 01

SUITE AREA	1,142.91 SQ.FT.	106.18 SQ.M.
BALCONY AREA	56.83 SQ.FT.	5.28 SQ.M.
TOTAL AREA	1,199.74 SQ.FT.	111.46 SQ.M.

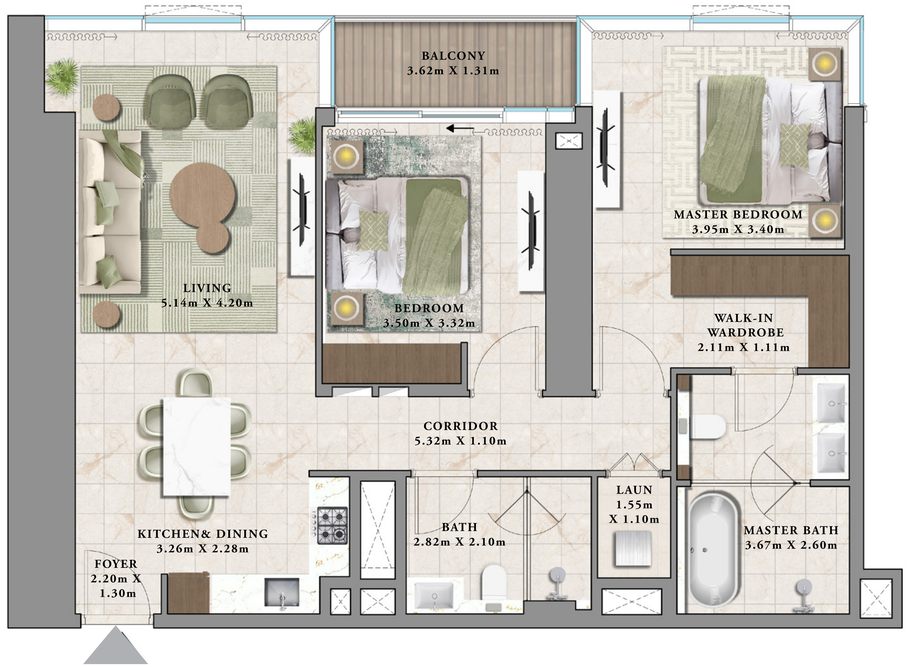

KEY SECTION



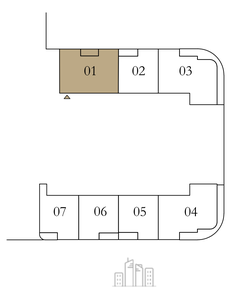

PODIUM 01

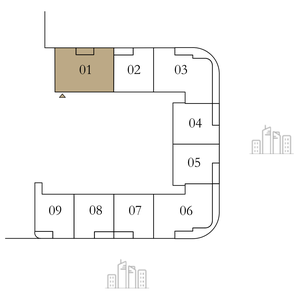

PODIUM 02-10

N

Disclaimer : All dimensions are in imperial and metric, and measured from finish to finish excluding construction tolerances. 2. All materials, dimensions, and drawings are approximate only. 3. Information is subject to change without notice, at developer's absolute discretion. 4. Actual area may vary from the stated area. 5. Drawings not to scale. 6. All images used are for illustrative purposes only and do not represent the actual size, features, specifications, fittings, and furnishings.
7. The developer reserves the right to make revisions / alterations, at it's absolute discretion, without any liability whatsoever.

EMAAR

AVARRA
By
PALACE

BUSINESS BAY

2 BEDROOM C

PODIUM 01-10	UNIT 03
LEVEL 11	UNIT 02
LEVEL 12-23	UNIT 05

SUITE AREA	1,172.62 SQ.FT.	108.94 SQ.M.
BALCONY AREA	276.42 SQ.FT.	25.68 SQ.M.
TOTAL AREA	1,449.04 SQ.FT.	134.62 SQ.M.

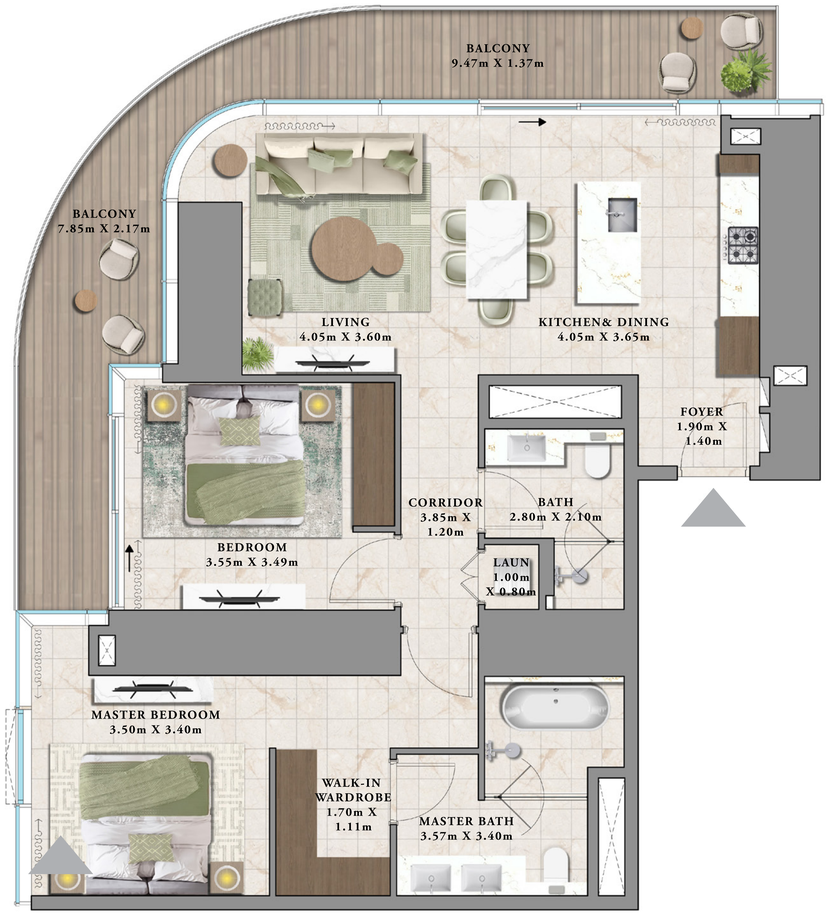

KEY SECTION



N

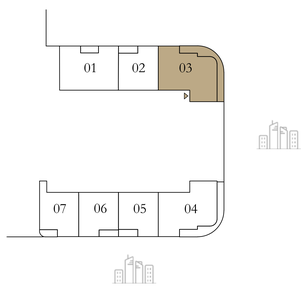

PODIUM 01

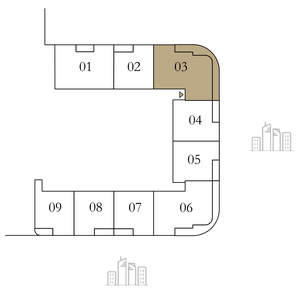

PODIUM 02-10

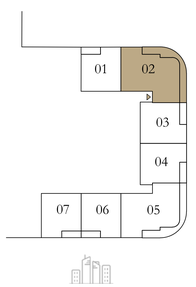

LEVEL 11

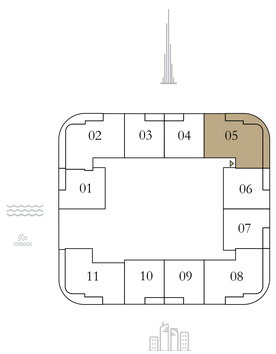

LEVEL 12

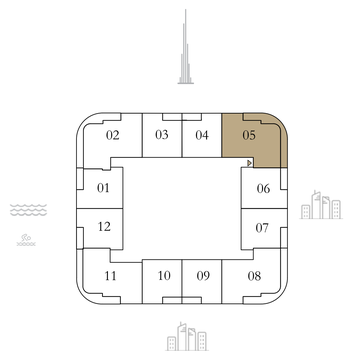

LEVEL 13-23

Disclaimer : All dimensions are in imperial and metric, and measured from finish to finish excluding construction tolerances. 2. All materials, dimensions, and drawings are approximate only. 3. Information is subject to change without notice, at developer's absolute discretion. 4. Actual area may vary from the stated area. 5. Drawings not to scale. 6. All images used are for illustrative purposes only and do not represent the actual size, features, specifications, fittings, and furnishings.
7. The developer reserves the right to make revisions / alterations, at it's absolute discretion, without any liability whatsoever.

EMAAR

AVARRA
By
PALACE

BUSINESS BAY

2 BEDROOM D

LEVEL 12-25 UNIT 02

SUITE AREA	1,167.13 SQ.FT.	108.43 SQ.M.
BALCONY AREA	277.17 SQ.FT.	25.75 SQ.M.
TOTAL AREA	1,444.30 SQ.FT.	134.18 SQ.M.

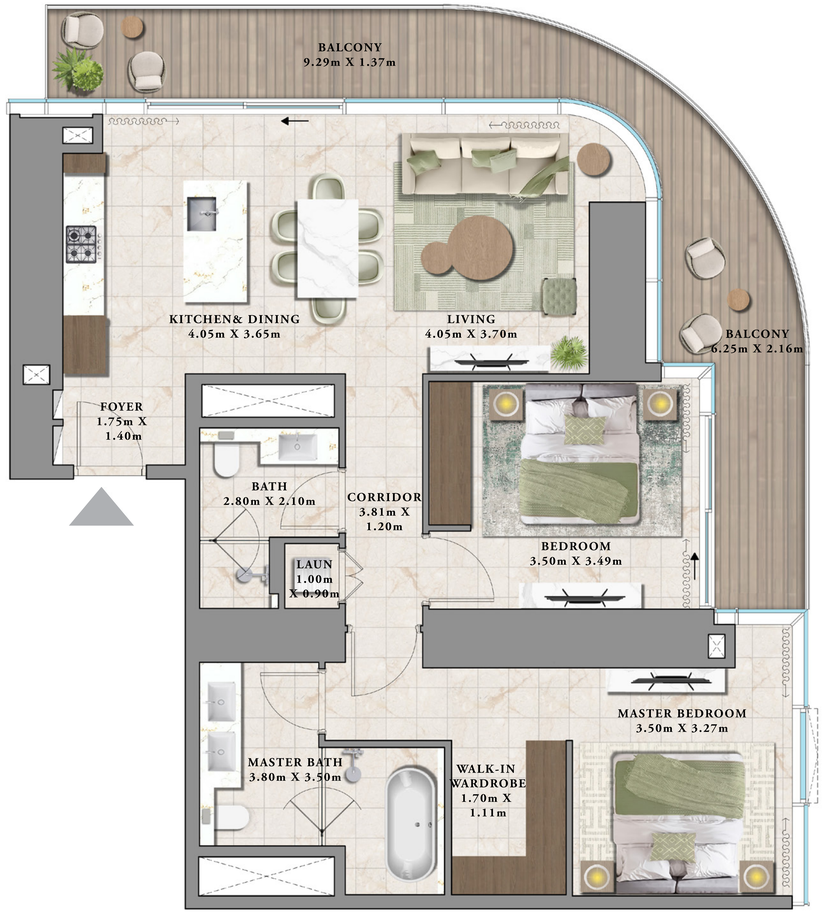

KEY SECTION



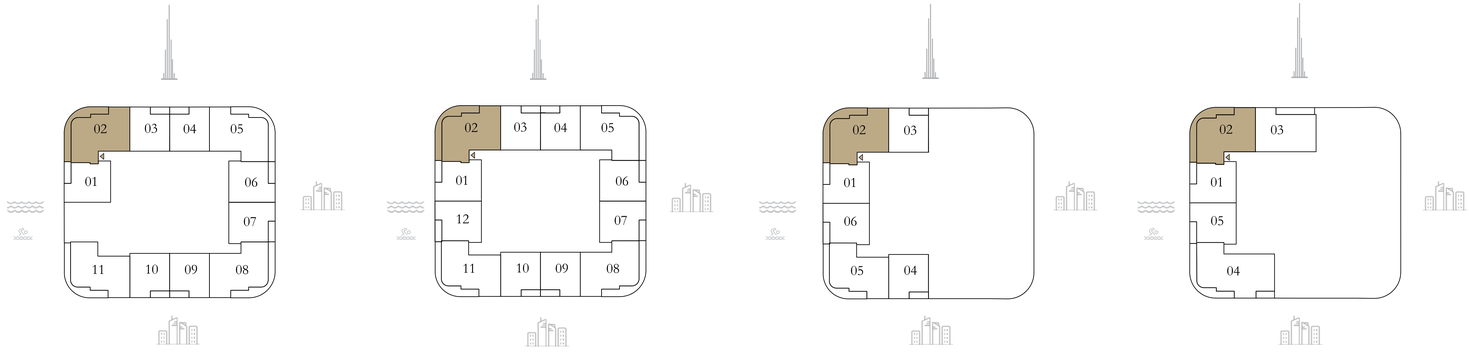

N

Disclaimer : All dimensions are in imperial and metric, and measured from finish to finish excluding construction tolerances. 2. All materials, dimensions, and drawings are approximate only. 3. Information is subject to change without notice, at developer's absolute discretion. 4. Actual area may vary from the stated area. 5. Drawings not to scale. 6. All images used are for illustrative purposes only and do not represent the actual size, features, specifications, fittings, and furnishings.
7. The developer reserves the right to make revisions / alterations, at it's absolute discretion, without any liability whatsoever.

EMAAR

AVARRA
By
PALACE

BUSINESS BAY

2 BEDROOM D

LEVEL 26-51 UNIT 02

SUITE AREA	1,167.13 SQ.FT.	108.43 SQ.M.
BALCONY AREA	277.17 SQ.FT.	25.75 SQ.M.
TOTAL AREA	1,444.30 SQ.FT.	134.18 SQ.M.

LEVEL 52-53 UNIT 02

SUITE AREA	1,159.70 SQ.FT.	107.74 SQ.M.
BALCONY AREA	277.17 SQ.FT.	25.75 SQ.M.
TOTAL AREA	1,436.87 SQ.FT.	133.49 SQ.M.

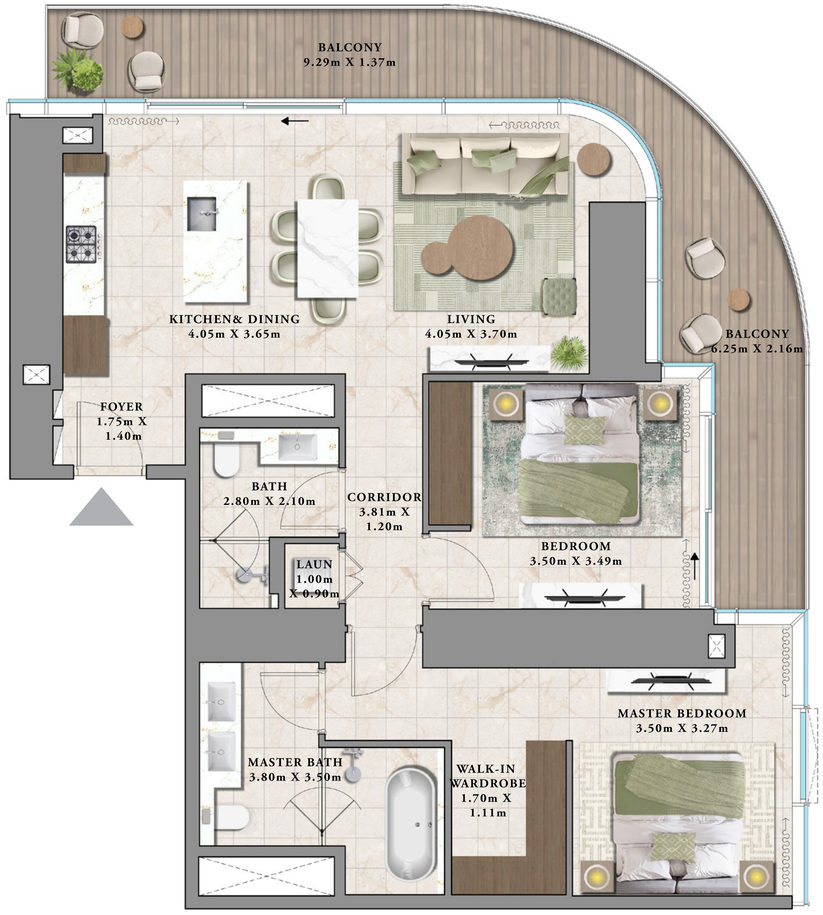

KEY SECTION

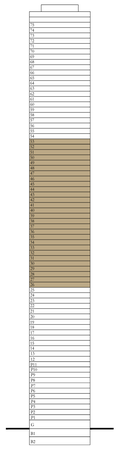

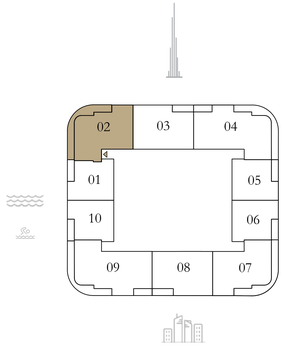

LEVEL 26-50

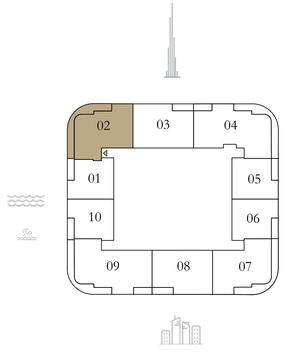

LEVEL 51

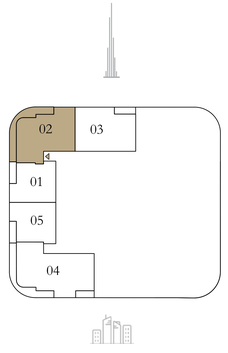

LEVEL 52-53

N

Disclaimer : All dimensions are in imperial and metric, and measured from finish to finish excluding construction tolerances. 2. All materials, dimensions, and drawings are approximate only. 3. Information is subject to change without notice, at developer's absolute discretion. 4. Actual area may vary from the stated area. 5. Drawings not to scale. 6. All images used are for illustrative purposes only and do not represent the actual size, features, specifications, fittings, and furnishings.
7. The developer reserves the right to make revisions / alterations, at it's absolute discretion, without any liability whatsoever.

EMAAR