

Project Layouts

Vision Iconic


TOWER 6

1 Bedroom Unit - Type 1




AREA	SQ.M	SQ.FT
Suite Area	55.11	593.20
Balcony Area	21.34	229.70
Total Unit Area	76.45	822.90

FLAT DESIGN COMPONENTS	
MASTER BATHROOM	4 m²
MASTER BEDROOM	15 m²
LIVING, DINING AND KITCHEN	21 m²
CORRIDOR	6 m²
BATHROOM	2.5 m²
LAUNDRY	1 m²

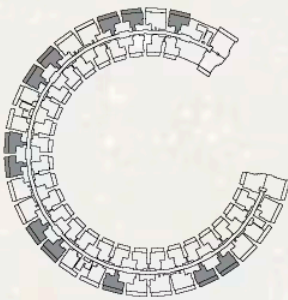


Disclaimer: 1. All stated dimensions and services whether in relation to the building, common areas or individual units are subject to government and local authority approvals. Final dimensions and services will be stated in your sales and purchase agreement 2. All room dimensions are measured to structural elements and exclude wall finishes and construction tolerances. 3. All dimensions have been provided by our consultant architects. 4. All materials, dimensions and drawings are approximate. Information is subject to change without notice. 5. Actual suite area may vary from the stated area. Drawings are not to scale. The Developer reserves the right to make any revisions whatsoever including for aesthetic purposes.

1 Bedroom Unit - Type 2

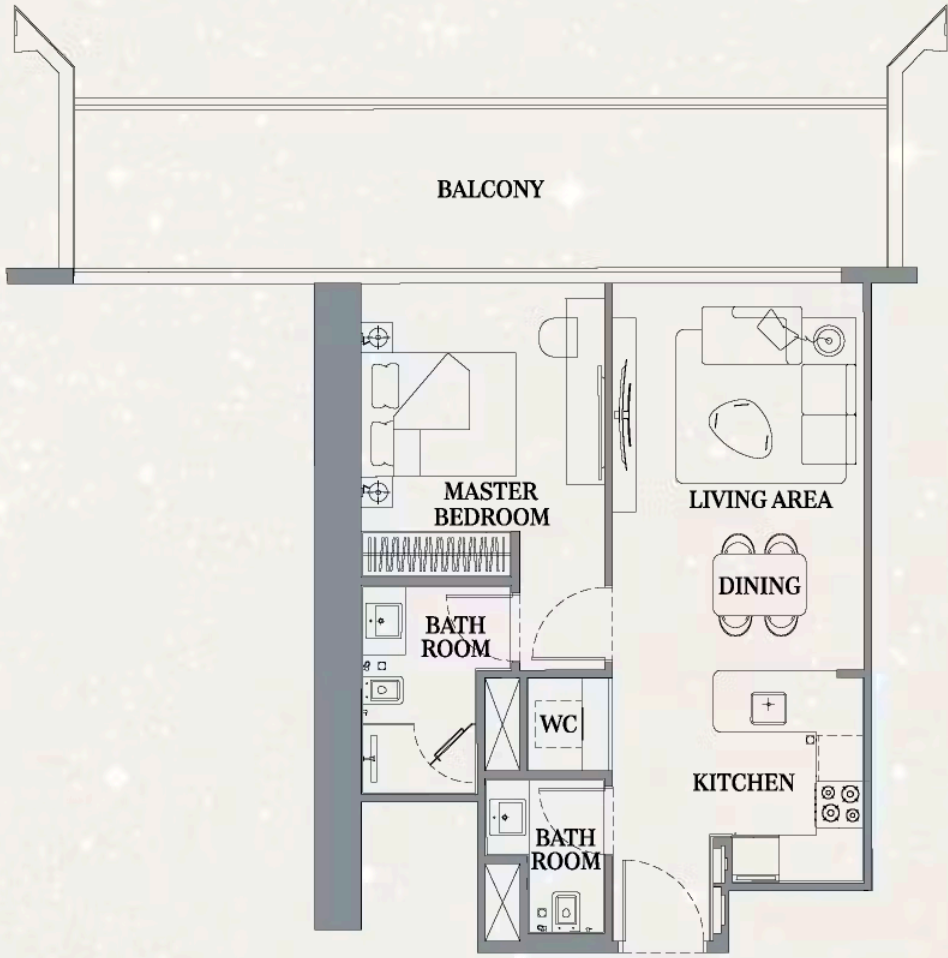

AREA	SQ.M	SQ.FT
Suite Area	55.11	593.20
Balcony Area	21.34	229.70
Total Unit Area	76.45	822.90

FLAT DESIGN COMPONENTS	
MASTER BATHROOM	4.5 m²
MASTER BEDROOM	13 m²
LIVING AND DINING	16 m²
CORRIDOR	6 m²
BATHROOM	2.5 m²
LAUNDRY	1 m²
KITCHEN	5 m²

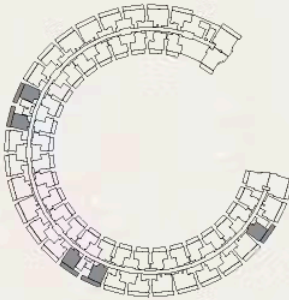


6. Calculation of suite area is measured as the area bounded by the centre line of demising or partition walls separating one unit from another unit, the exterior face of all exterior walls, and the exterior face of the corridor wall enclosing the adjoining unit. 7. Calculation of balcony area is measured as the area bounded by the centre line of demising or partition walls separating one unit from another unit, the outmost face of the enclosing guard and the external face of the adjoining balcony. 8. The units are measured at typical floor in the building. Columns may vary in size depending on the floor level. 9. For each unit type, unit sizes and details might be different and your sales and purchase agreement will contain the actual size of each specific unit.

Project Layouts

Vision Iconic


TOWER 6

2 Bedroom Unit - Type 1

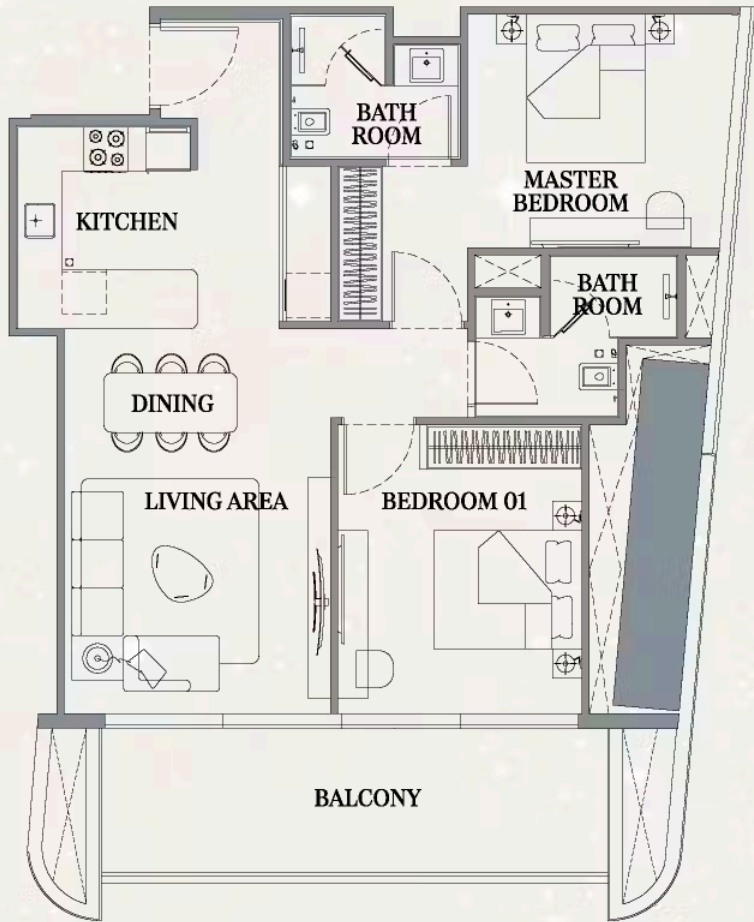


AREA	SQ.M	SQ.FT
Suite Area	76.32	821.50
Balcony Area	18.90	203.44
Total Unit Area	95.22	1024.94

FLAT DESIGN COMPONENTS	
MASTER BATHROOM	4 m²
MASTER BEDROOM	15 m²
LIVING AND DINING	19 m²
KITCHEN	7 m²
CORRIDOR	7 m²
BEDROOM-01	13 m²
BATHROOM	4 m²
LAUNDRY	1 m²

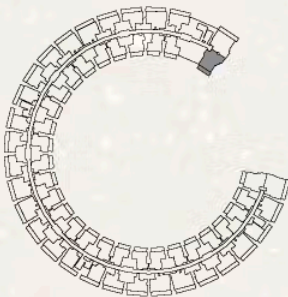


Disclaimer: 1. All stated dimensions and services whether in relation to the building, common areas or individual units are subject to government and local authority approvals. Final dimensions and services will be stated in your sales and purchase agreement 2. All room dimensions are measured to structural elements and exclude wall finishes and construction tolerances. 3. All dimensions have been provided by our consultant architects. 4. All materials, dimensions and drawings are approximate. Information is subject to change without notice. 5. Actual suite area may vary from the stated area. Drawings are not to scale. The Developer reserves the right to make any revisions whatsoever including for aesthetic purposes.

2 Bedroom Unit - Type 2

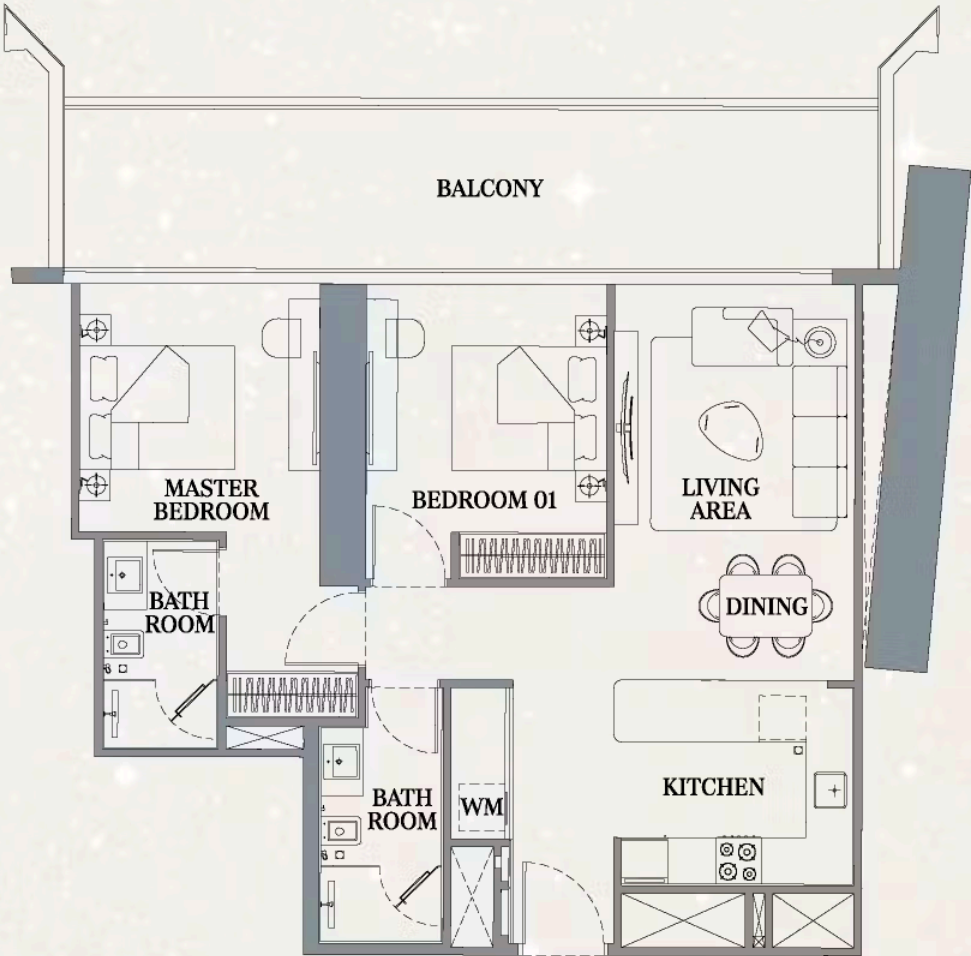

AREA	SQ.M	SQ.FT
Suite Area	75.03	807.62
Balcony Area	21.34	229.70
Total Unit Area	96.37	1037.32

FLAT DESIGN COMPONENTS	
MASTER BATHROOM	4 m²
MASTER BEDROOM	14 m²
LIVING AND DINING	16 m²
KITCHEN	8 m²
CORRIDOR	8 m²
BEDROOM-01	12 m²
BATHROOM	5 m²
LAUNDRY	1 m²

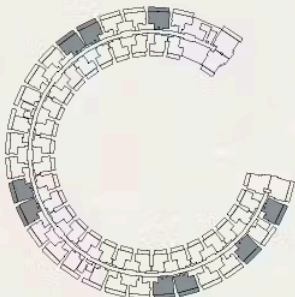


6. Calculation of suite area is measured as the area bounded by the centre line of demising or partition walls separating one unit from another unit, the exterior face of all exterior walls, and the exterior face of the corridor wall enclosing the adjoining unit. 7. Calculation of balcony area is measured as the area bounded by the centre line of demising or partition walls separating one unit from another unit, the outmost face of the enclosing guard and the external face of the adjoining balcony. 8. The units are measured at typical floor in the building. Columns may vary in size depending on the floor level. 9. For each unit type, unit sizes and details might be different and your sales and purchase agreement will contain the actual size of each specific unit.

Project Layouts

Vision Iconic


TOWER 6

3 Bedroom Unit - Type 1

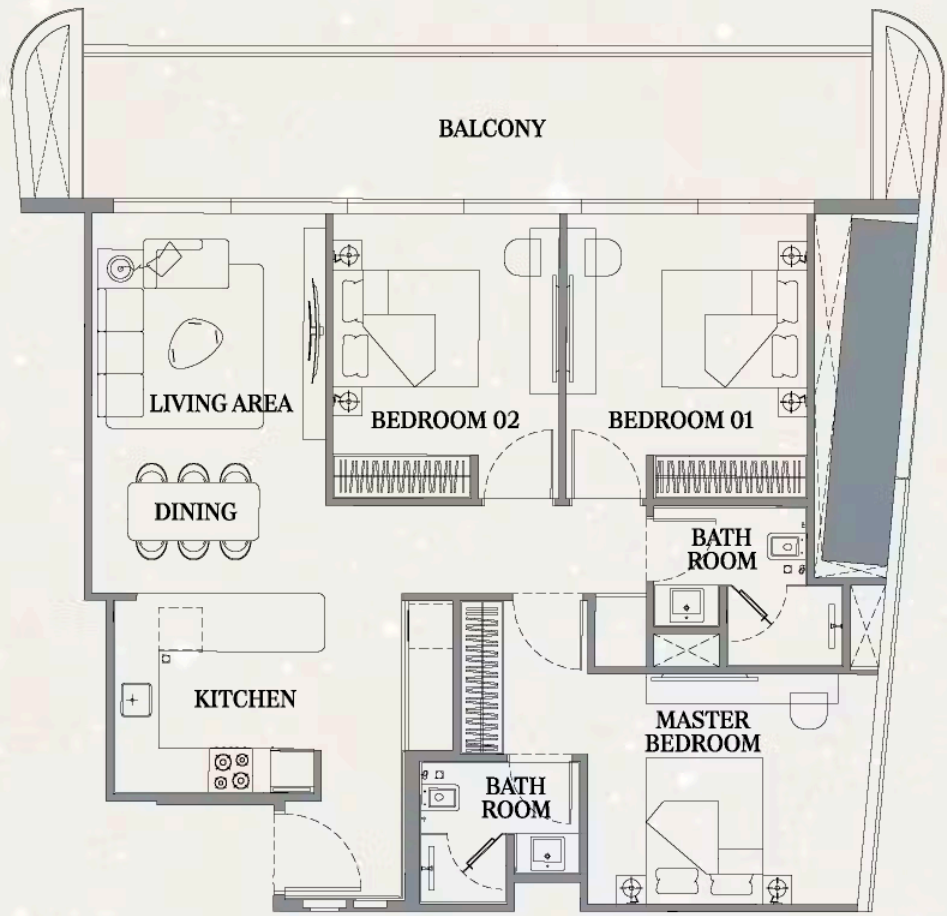


AREA	SQ.M	SQ.FT
Suite Area	93.32	1004.49
Balcony Area	28.59	307.74
Total Unit Area	121.91	1312.23

FLAT DESIGN COMPONENTS	
MASTER BATHROOM	4 m²
MASTER BEDROOM	16 m²
LIVING AND DINING	17 m²
KITCHEN	8 m²
CORRIDOR	10 m²
BEDROOM-01	13 m²
BEDROOM-02	13 m²
BATHROOM	4 m²
LAUNDRY	1 m²

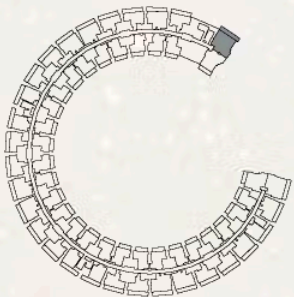


Disclaimer: 1. All stated dimensions and services whether in relation to the building, common areas or individual units are subject to government and local authority approvals. Final dimensions and services will be stated in your sales and purchase agreement 2. All room dimensions are measured to structural elements and exclude wall finishes and construction tolerances. 3. All dimensions have been provided by our consultant architects. 4. All materials, dimensions and drawings are approximate. Information is subject to change without notice. 5. Actual suite area may vary from the stated area. Drawings are not to scale. The Developer reserves the right to make any revisions whatsoever including for aesthetic purposes.

3 Bedroom Unit - Type 2

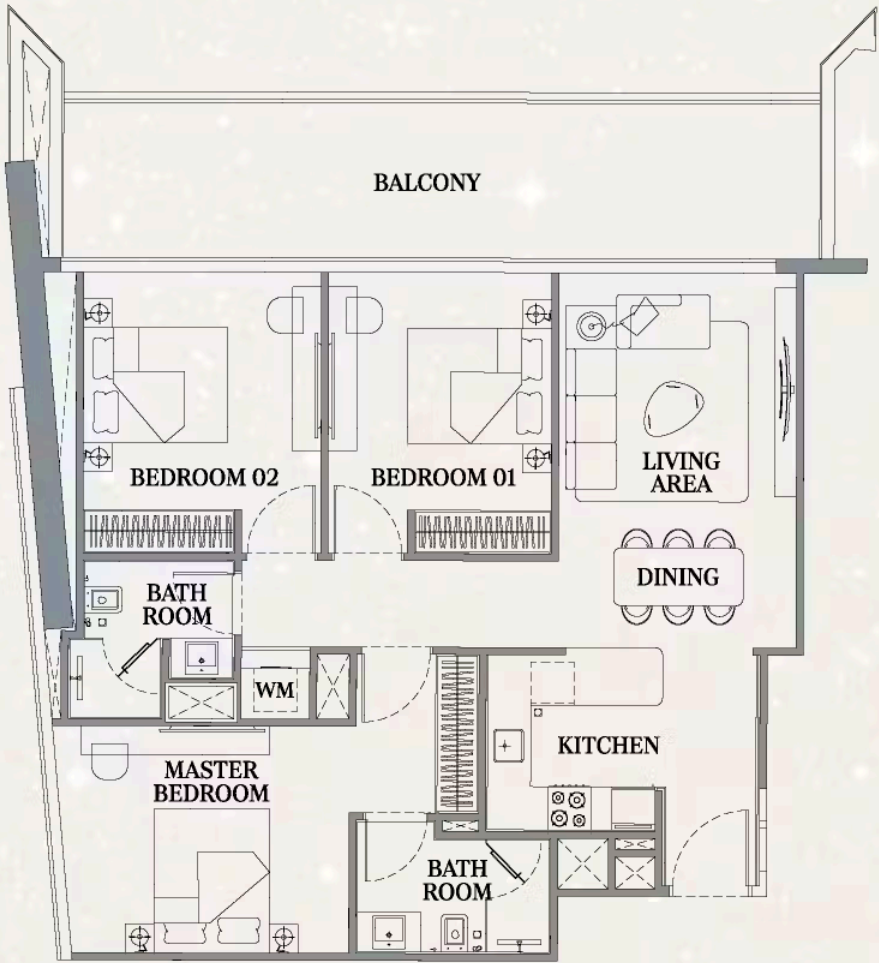

AREA	SQ.M	SQ.FT
Suite Area	89.95	968.21
Balcony Area	21.34	229.70
Total Unit Area	111.29	1197.92

FLAT DESIGN COMPONENTS	
MASTER BATHROOM	4.5 m²
MASTER BEDROOM	16 m²
LIVING AND DINING	17 m²
KITCHEN	6 m²
CORRIDOR	10 m²
BEDROOM-01	13 m²
BEDROOM-02	12 m²
BATHROOM	4 m²
LAUNDRY	1 m²

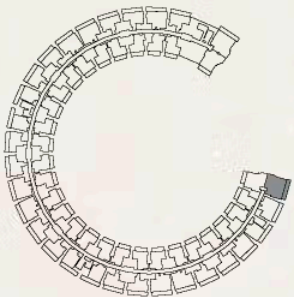


6. Calculation of suite area is measured as the area bounded by the centre line of demising or partition walls separating one unit from another unit, the exterior face of all exterior walls, and the exterior face of the corridor wall enclosing the adjoining unit. 7. Calculation of balcony area is measured as the area bounded by the centre line of demising or partition walls separating one unit from another unit, the outmost face of the enclosing guard and the external face of the adjoining balcony. 8. The units are measured at typical floor in the building. Columns may vary in size depending on the floor level. 9. For each unit type, unit sizes and details might be different and your sales and purchase agreement will contain the actual size of each specific unit.

Project Layouts

Vision Iconic



TOWER 6

4 Bedroom Unit - Type 1

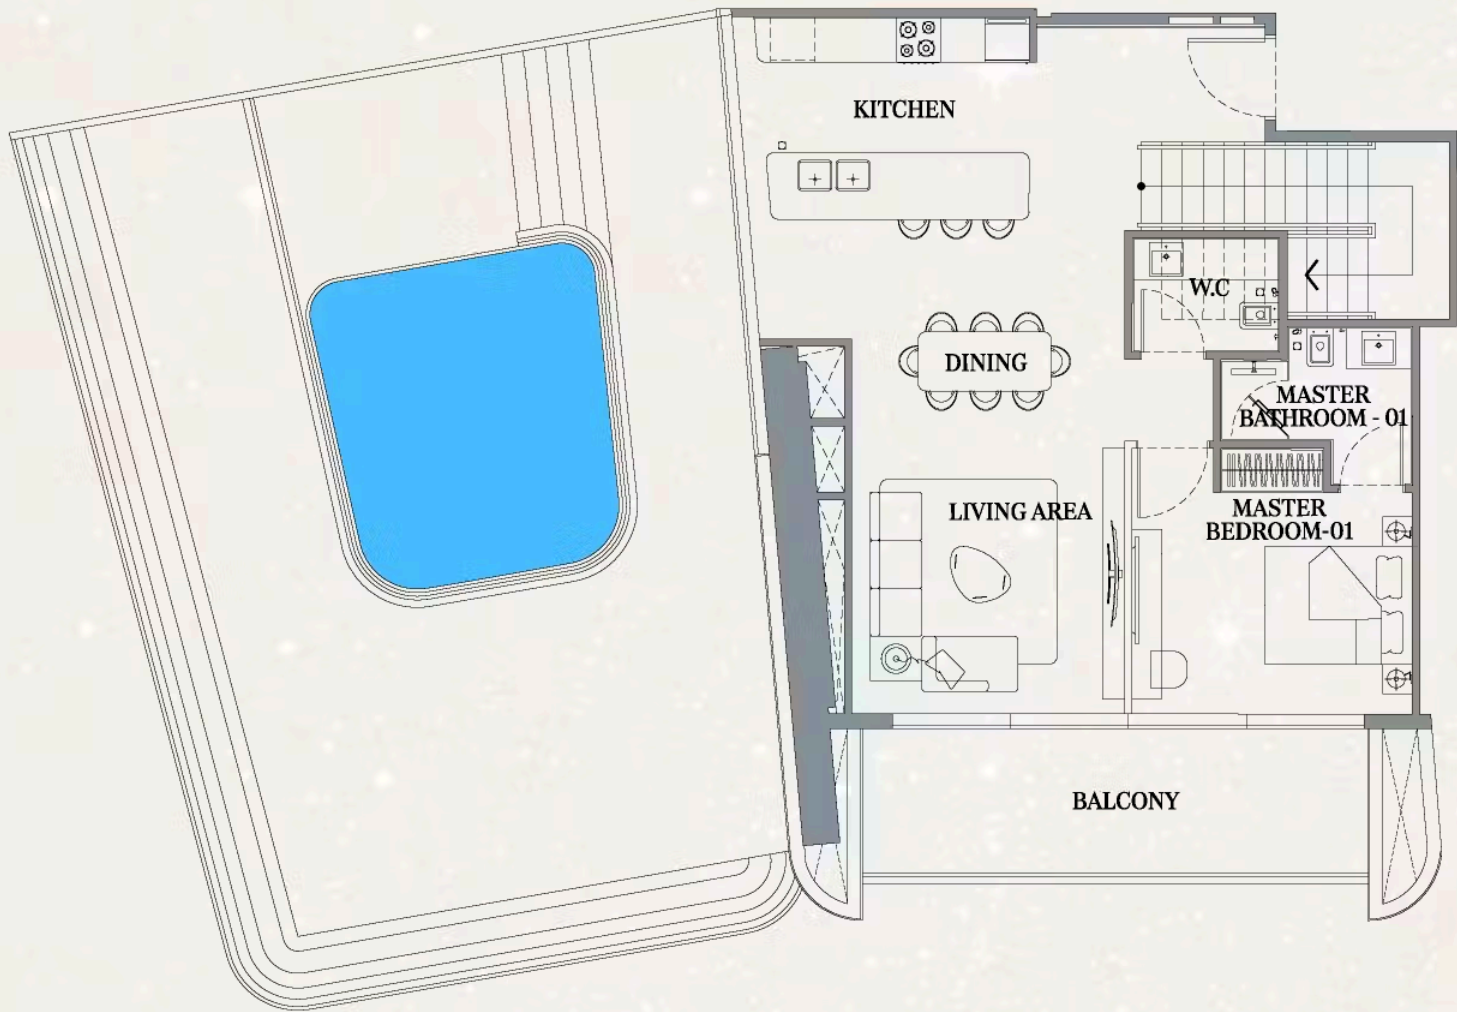

AREA	SQ.M	SQ.FT
Suite Area	158.25	1703.17
Balcony Area	128.78	1386.18
Total Unit Area	287.03	3089.57

FLAT DESIGN COMPONENTS	
GROUND FLOOR	
MASTER BATHROOM- 01	4 m ²
MASTER BEDROOM- 01	14 m ²
LIVING	13 m ²
KITCHEN AND DINING	26 m ²
CORRIDOR	5 m ²
WC	3 m ²
STAIRCASE	8 m ²
FIRST FLOOR	
MASTER BATHROOM- 02	4 m ²
MASTER BEDROOM- 02	17 m ²
BEDROOM-01	14 m ²
BEDROOM-02	15 m ²
BATHROOM	4 m ²
LAUNDRY	3 m ²
CORRIDOR	8 m ²
STAIRCASE	9 m ²

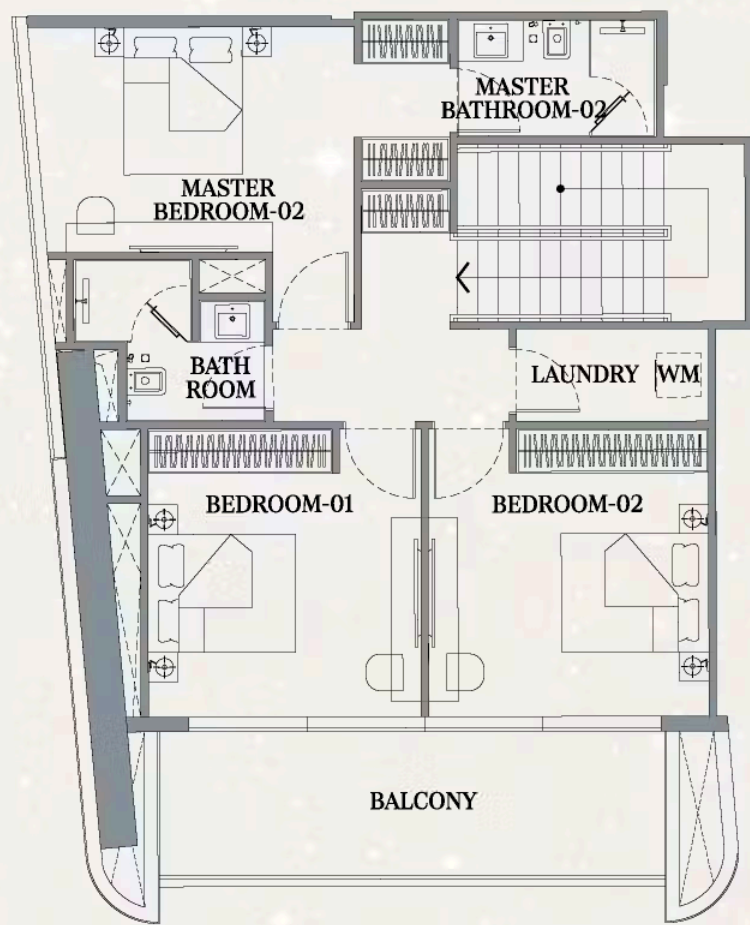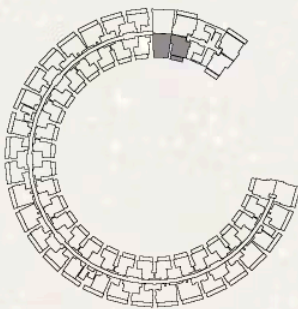

Disclaimer: 1. All stated dimensions and services (where in relation to the building, common areas or individual units are subject to government and local authority approvals. Final dimensions and services will be stated in your sales and purchase agreement 2. All room dimensions are measured to structural elements and exclude wall finishes and construction tolerances. 3. All dimensions have been provided by our consultant architects. 4. All materials, dimensions and drawings are approximate. Information is subject to change without notice. 5. Actual suite area may vary from the stated area. Drawings are not to scale. The Developer reserves the right to make any revisions whatsoever including for aesthetic purposes.


6. Calculation of suite area is measured as the area bided by the centre line of demising or partition walls separating one unit from another unit, the exterior face of all exterior walls, and the exterior face of the corridor wall enclosing the adjoining unit. 7. Calculation of balcony area is measured as the area bounded by the centre line of demising or partition walls separating one unit from another unit, the outmost face of the enclosing guard and the external face of the adjoining balcony. 8. The units are measured at typical floor in the building. Columns may vary in size depending on the floor level. 9. For each unit type, unit sizes and details might be different and your sales and purchase agreement will contain the actual size of each specific unit.

Project Layouts

Vision Iconic

TOWER 6

5 Bedroom Unit - Type 1

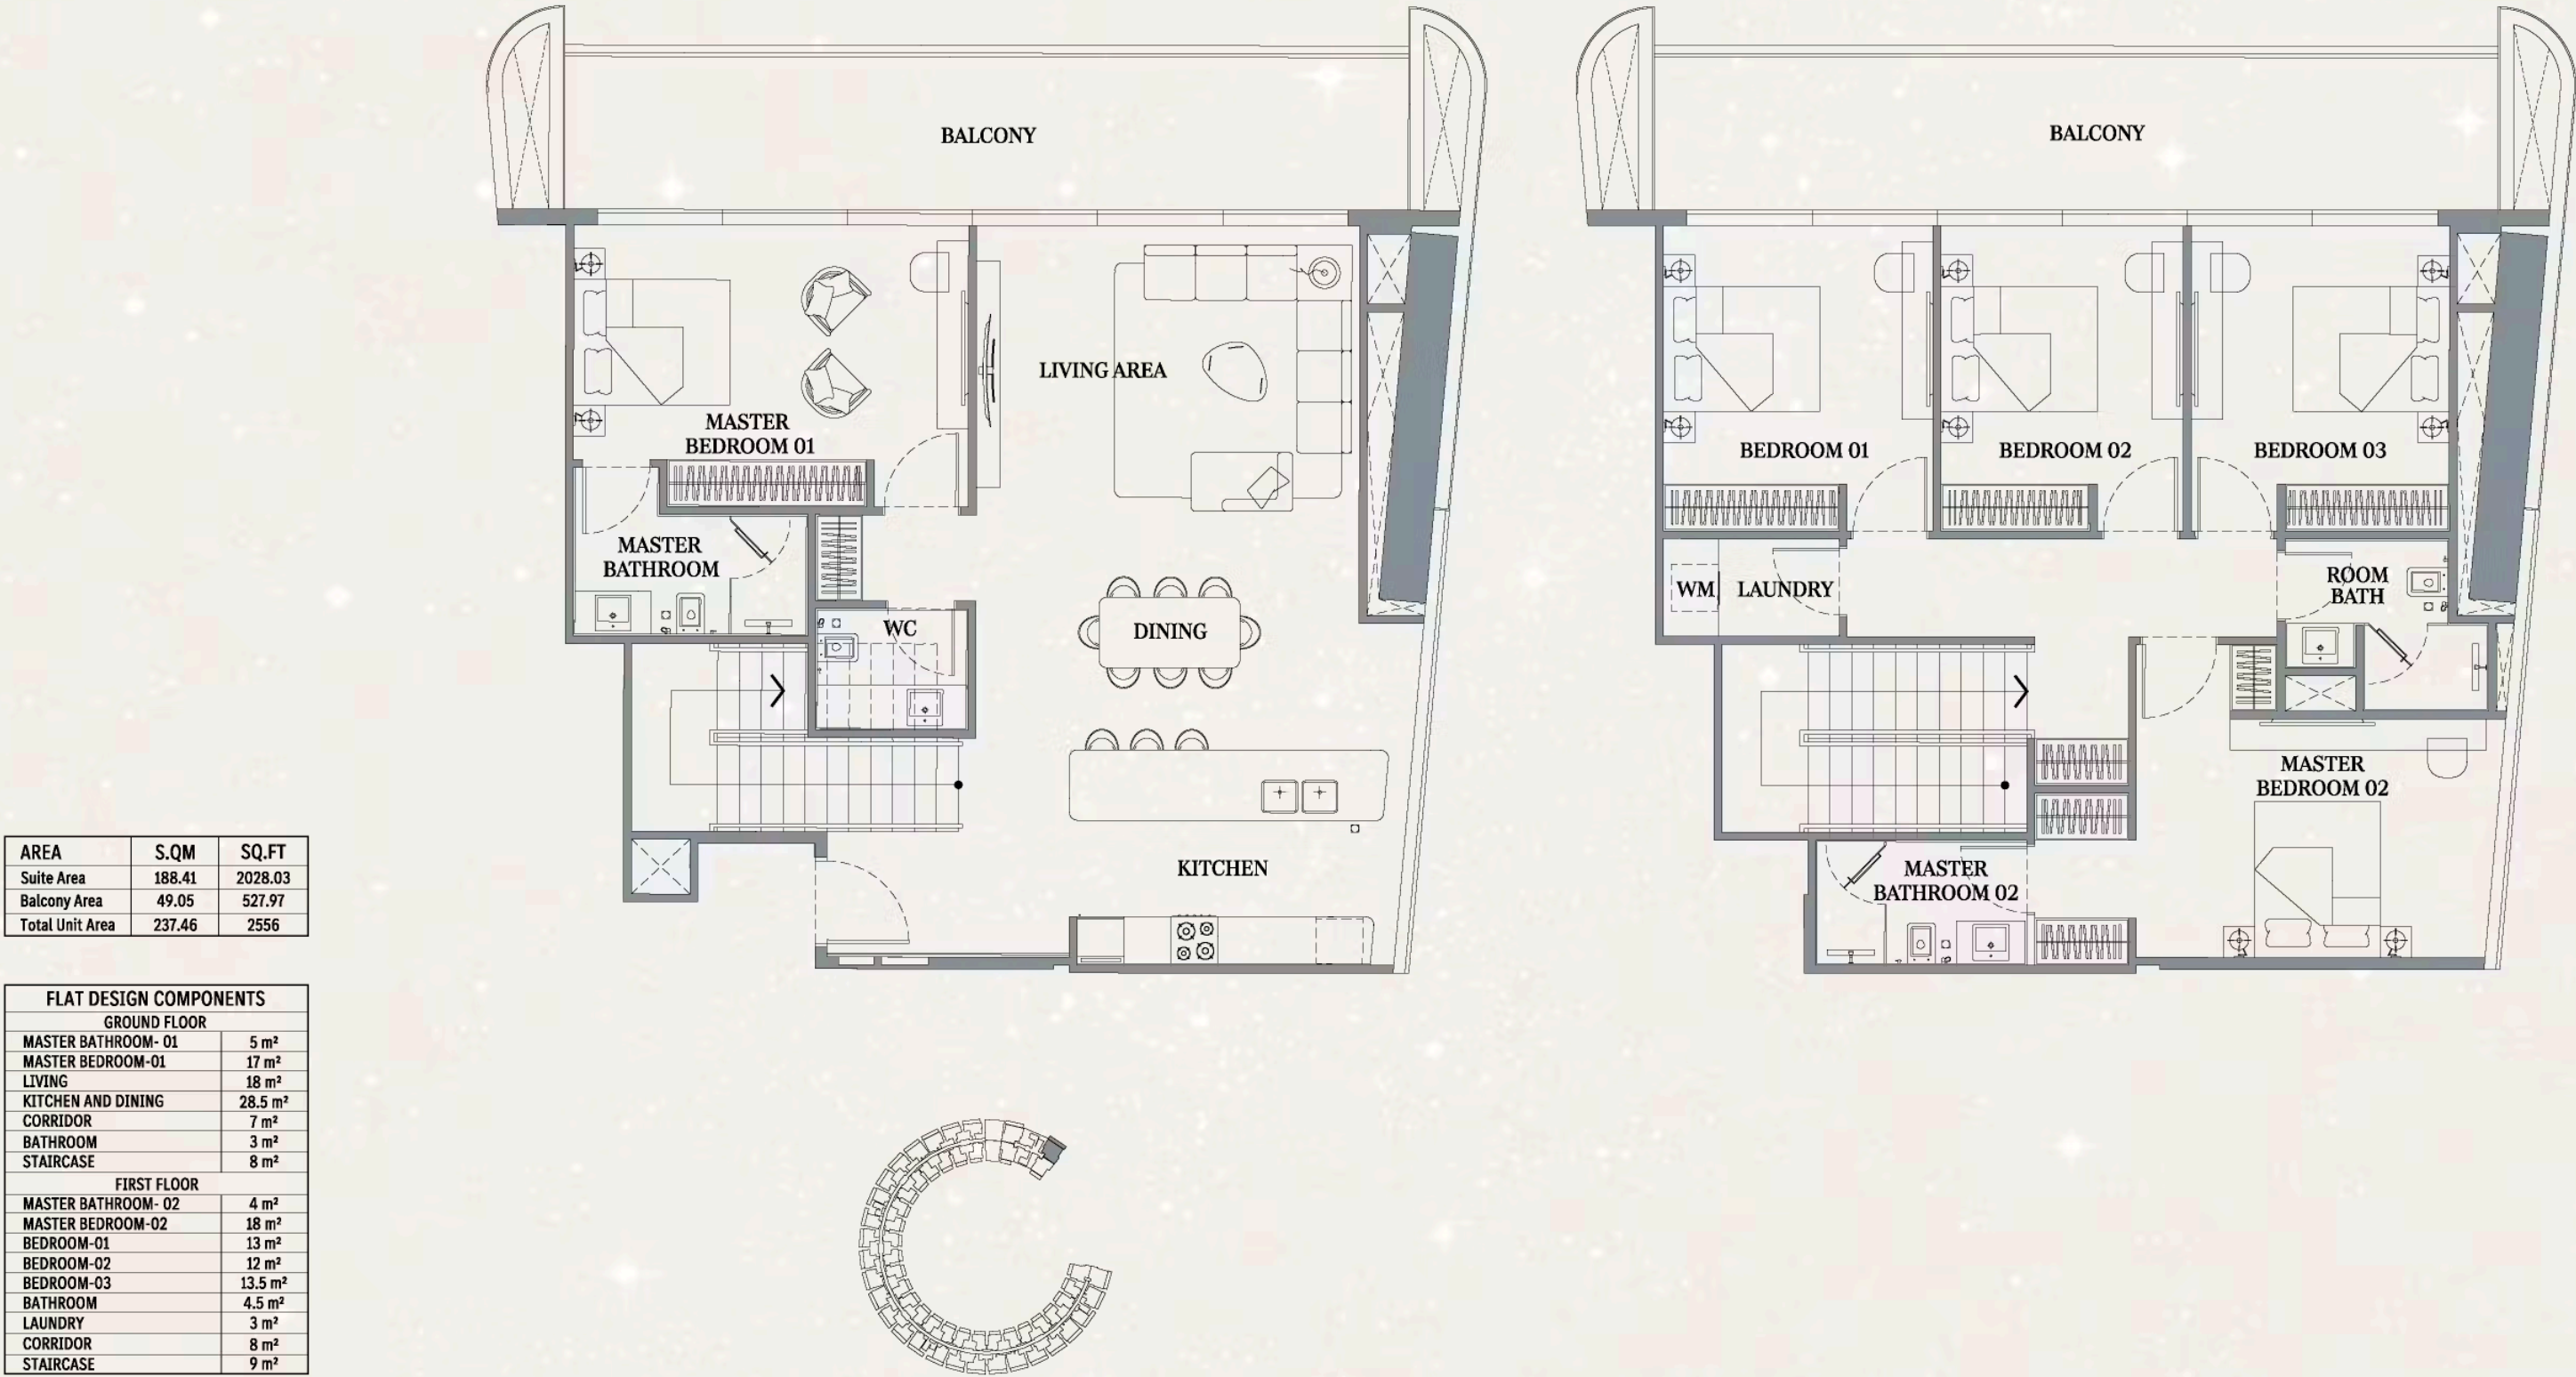

Disclaimer: 1. All stated dimensions and services whether in relation to the building, common areas or individual units are subject to government and local authority approvals. Final dimensions and services will be stated in your sales and purchase agreement 2. All room dimensions are measured to structural elements and exclude wall finishes and construction tolerances. 3. All dimensions have been provided by our consultant architects. 4. All materials, dimensions and drawings are approximate. Information is subject to change without notice. 5. Actual suite area may vary from the stated area. Drawings are not to scale. The Developer reserves the right to make any revisions whatsoever including for aesthetic purposes.

6. Calculation of suite area is measured as the area bounded by the centre line of demising or partition walls separating one unit from another unit, the exterior face of all exterior walls, and the exterior face of the corridor wall enclosing the adjoining unit. 7. Calculation of balcony area is measured as the area bounded by the centre line of demising or partition walls separating one unit from another unit, the outmost face of the enclosing guard and the external face of the adjoining balcony. 8. The units are measured at typical floor in the building. Columns may vary in size depending on the floor level. 9. For each unit type, unit sizes and details might be different and your sales and purchase agreement will contain the actual size of each specific unit.